576689 18

LYMAN LAKE RANCHES
OF SUN RANCH
DIVISION No. 1

PORTIONS OF SECTIONS 8, 16, 17, 18, 19, 20, & 21, TWP 35 N, RGE 31 E, W.M.
OKANOGAN COUNTY, WASHINGTON

VICINITY KEY MAP
TOWNSHIP 35N, RANGE 31 E, W.M.

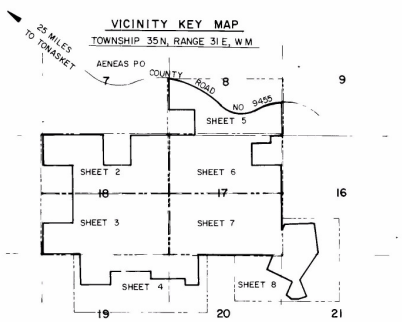

MONUMENTATION NOTES
All tract corners are marked upon the ground with 5/8" x 24" iron pins witnessed by 2" x 2" x 30" wood stakes.
All lot corners are marked with 1/2" iron pipes unless otherwise noted.

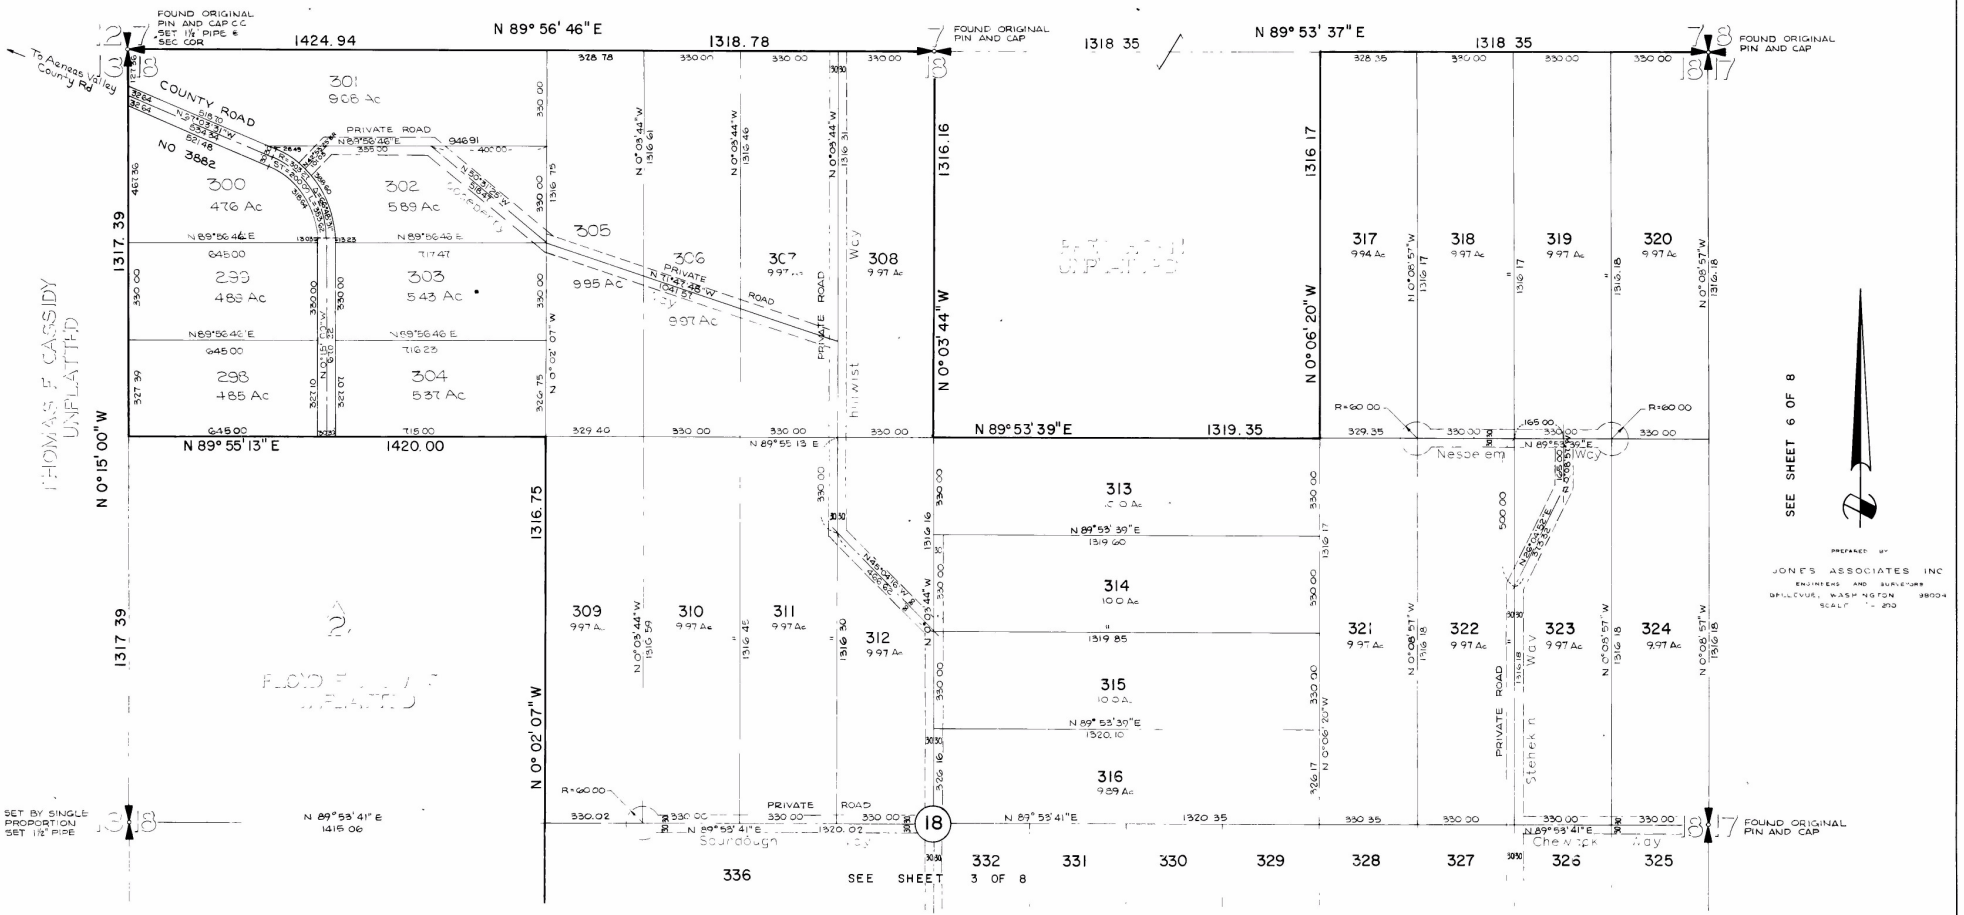

PREPARED BY
JONES ASSOCIATES INC
ENGINEERS AND SURVEYORS
BELLEVUE, WASHINGTON 98004
SCALE 1" = 200'